ALTERNATIVE 3 - EXPRESS LANES

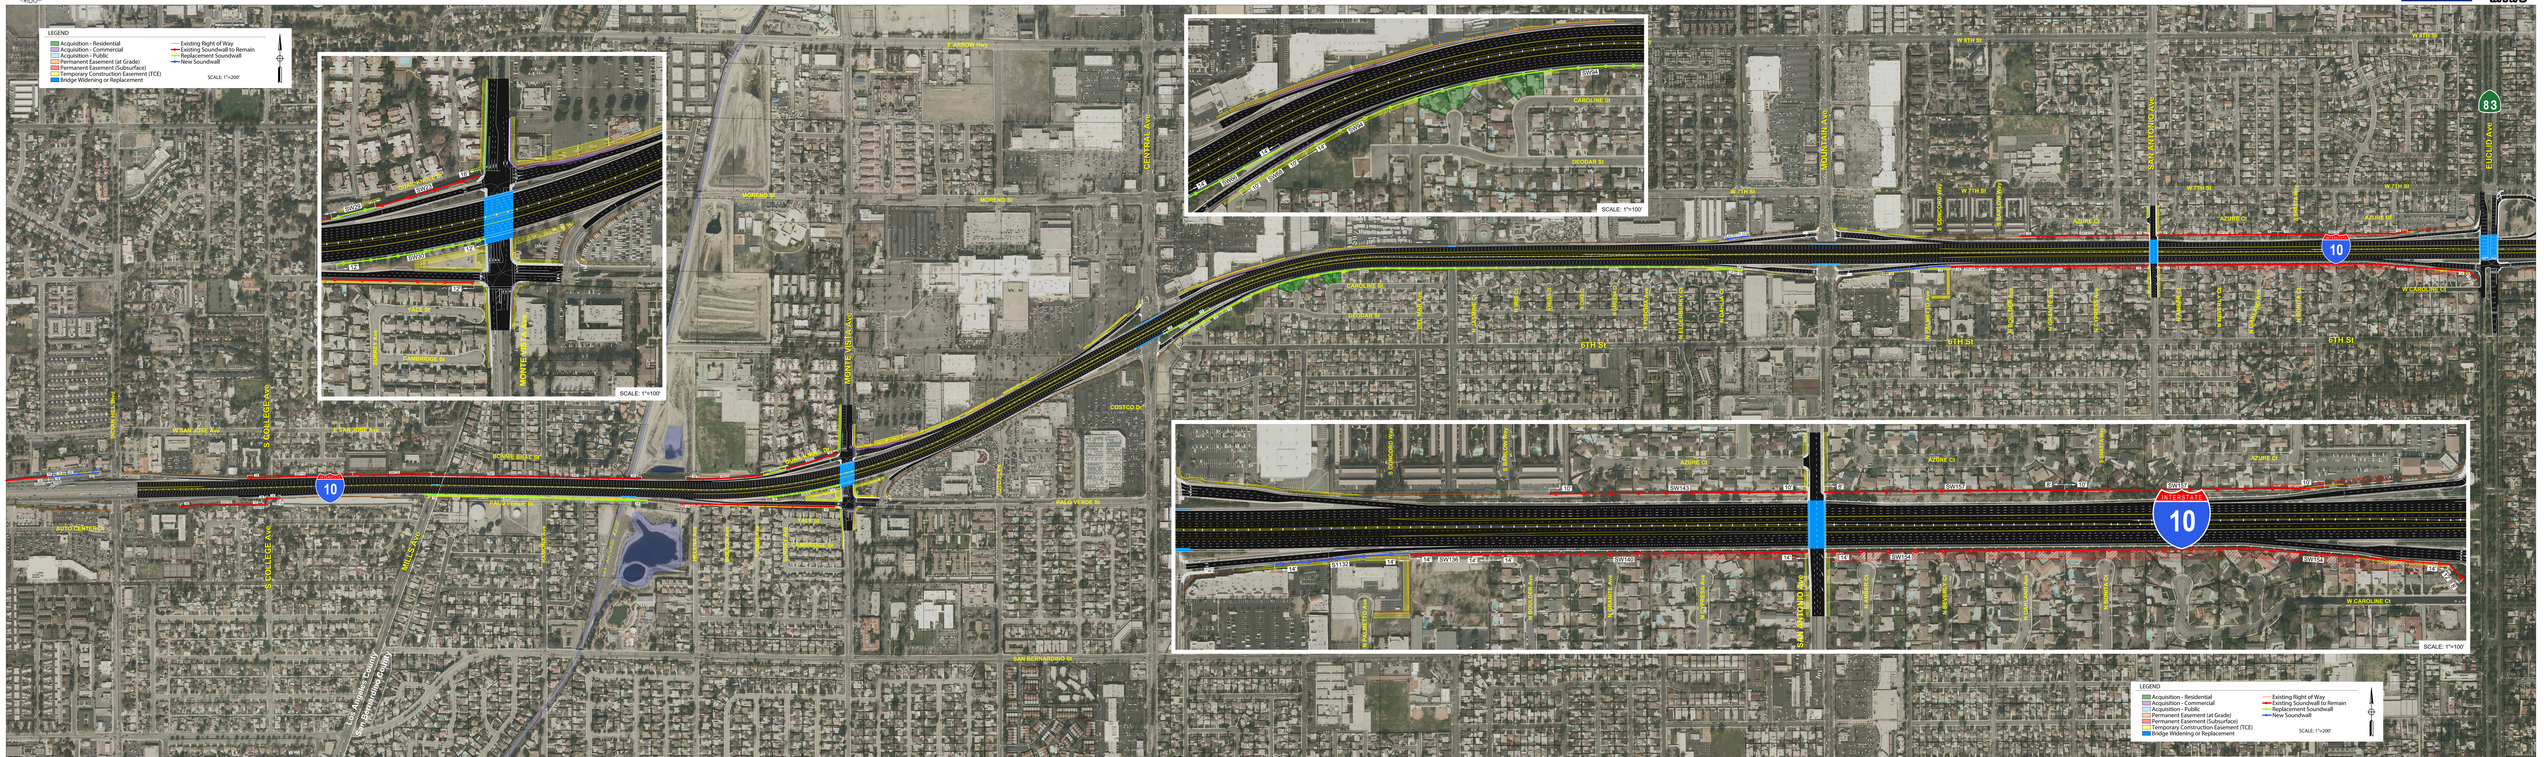

Proposed right of way acquisitions, permanent easements, and temporary construction easements are preliminary and subject to change